Passamaquoddy Water District System Map

Source: Eastport Geodatabase
A.E. Hodsdon Engineers

Passamaquoddy Water District
56 Water St., Eastport, ME 04631
207-853-2924 Fax 207-853-2738

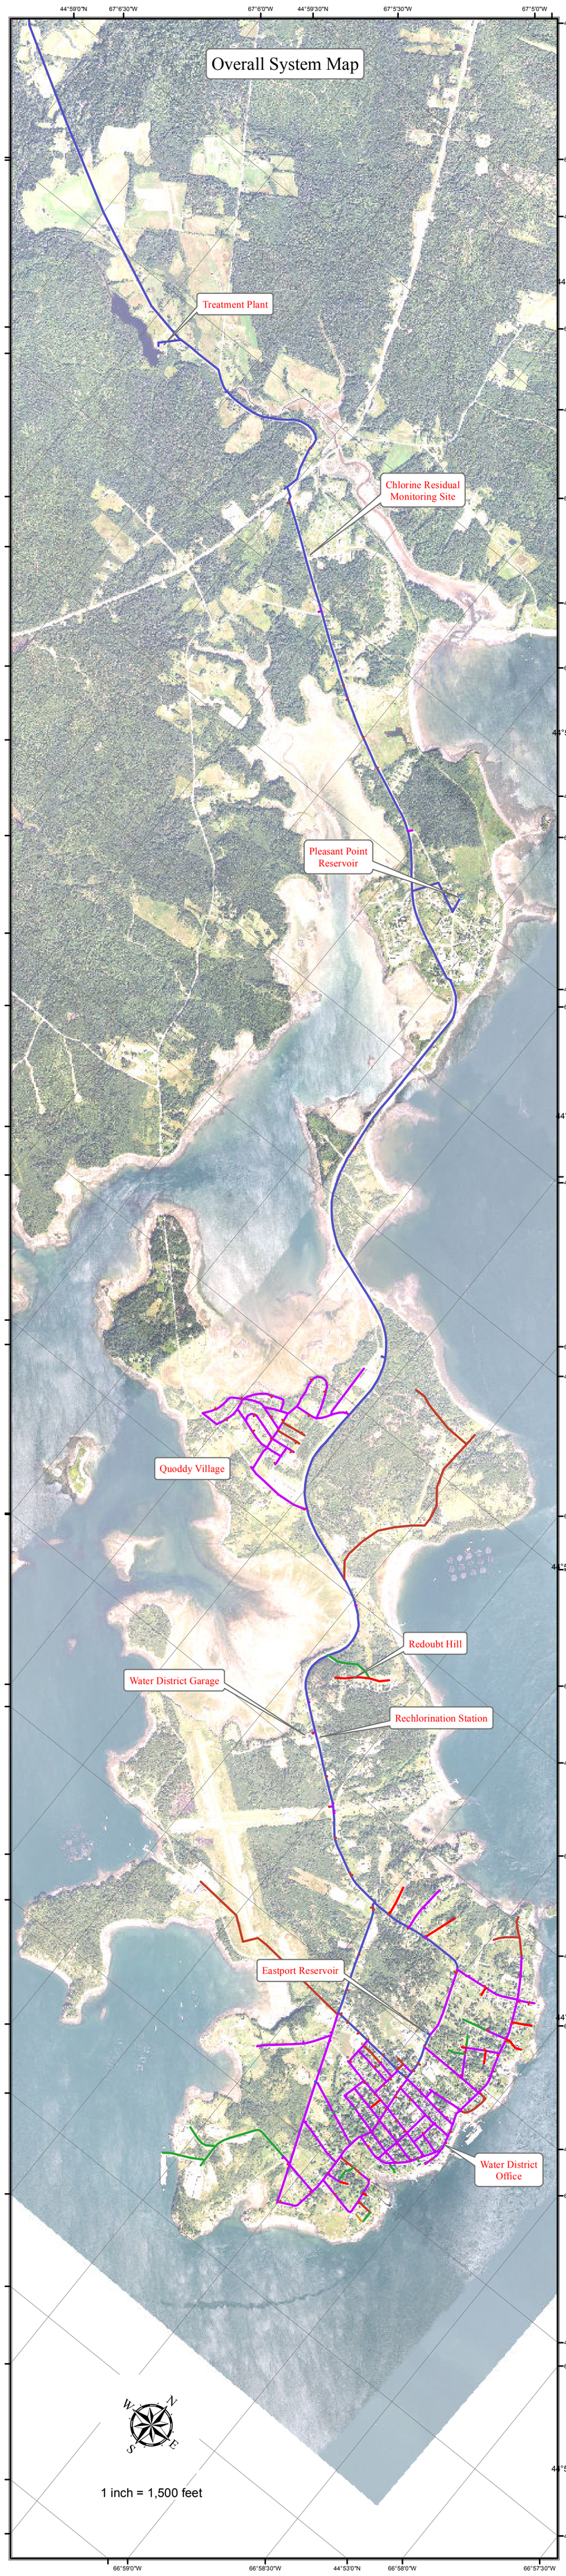

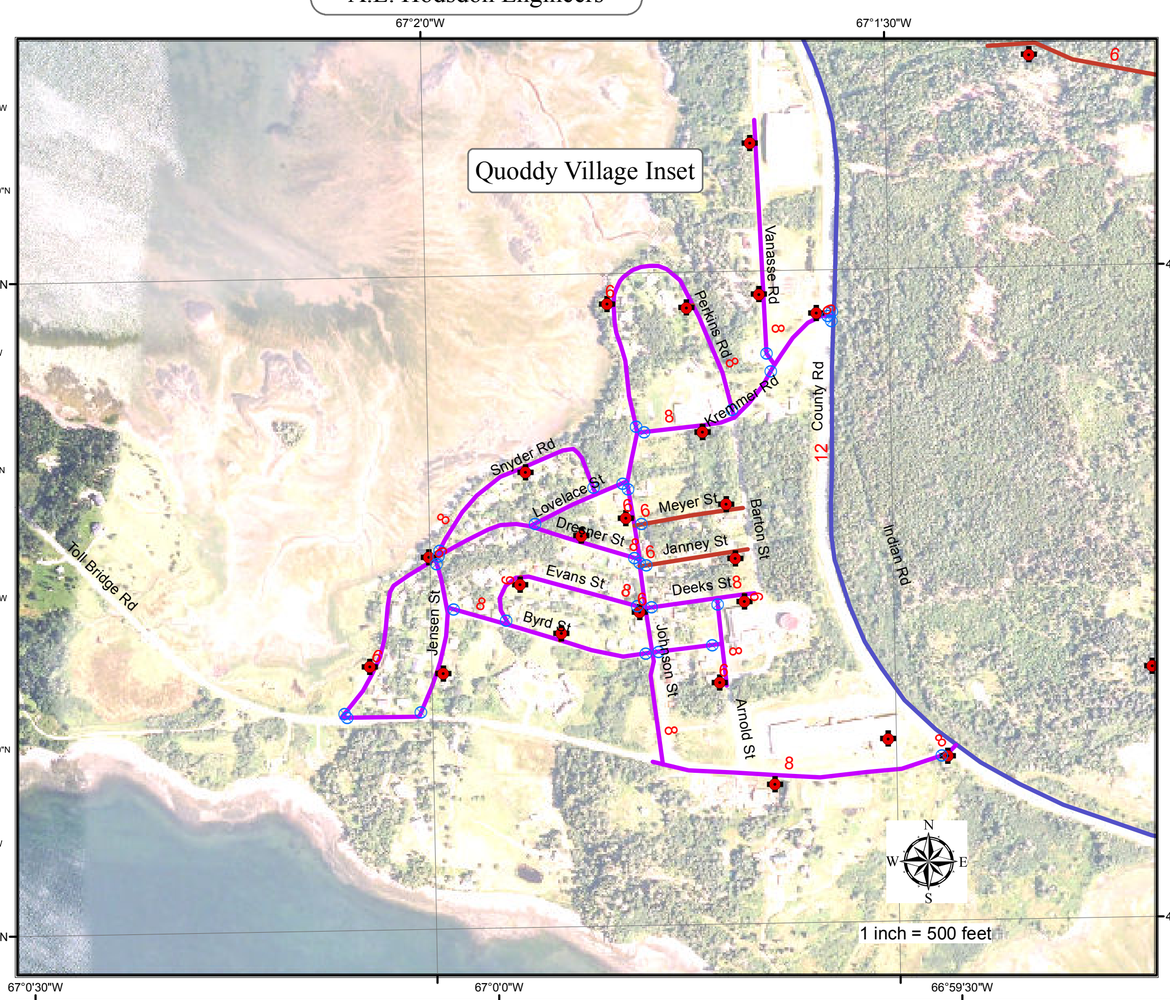

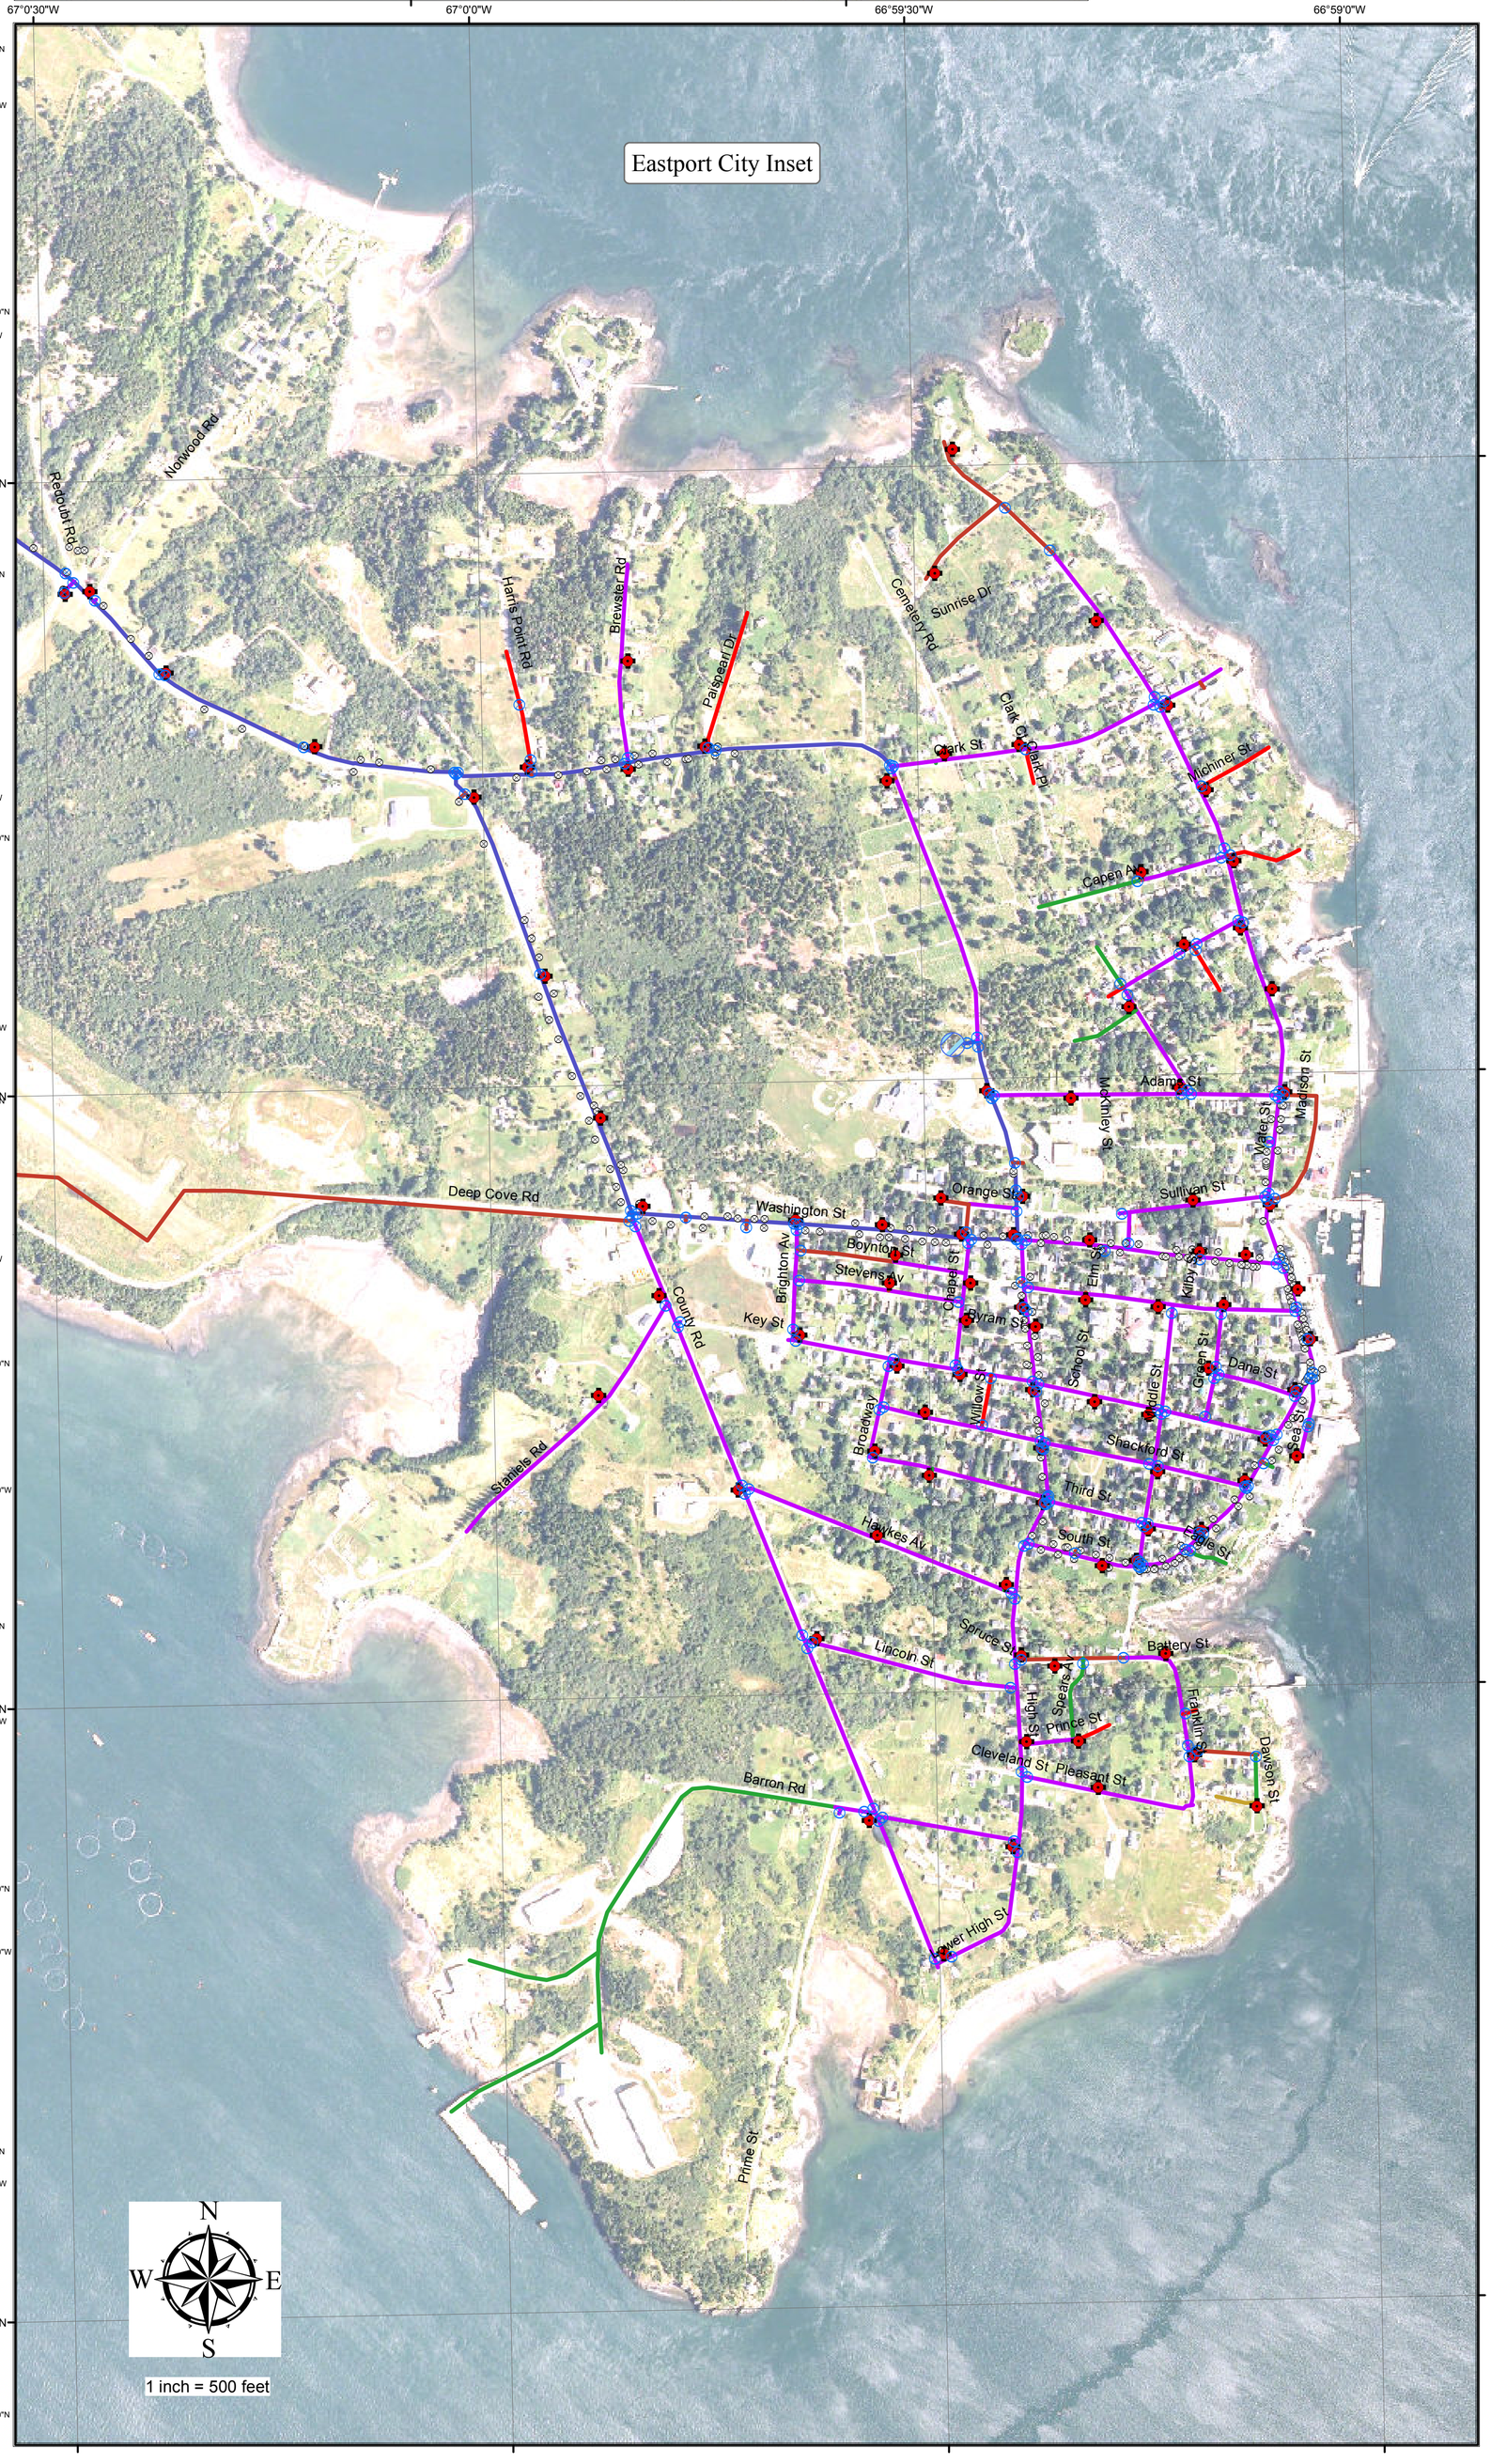

Legend

Water Main

Pipe Diameter

- 1
- 2
- 4
- 6
- 8
- 10
- 12
- hydrants
- Reservoir
- Gate Valves
- Curb Stops